


CEMETERY PLAN GRAVE AND CREMATION LOTS

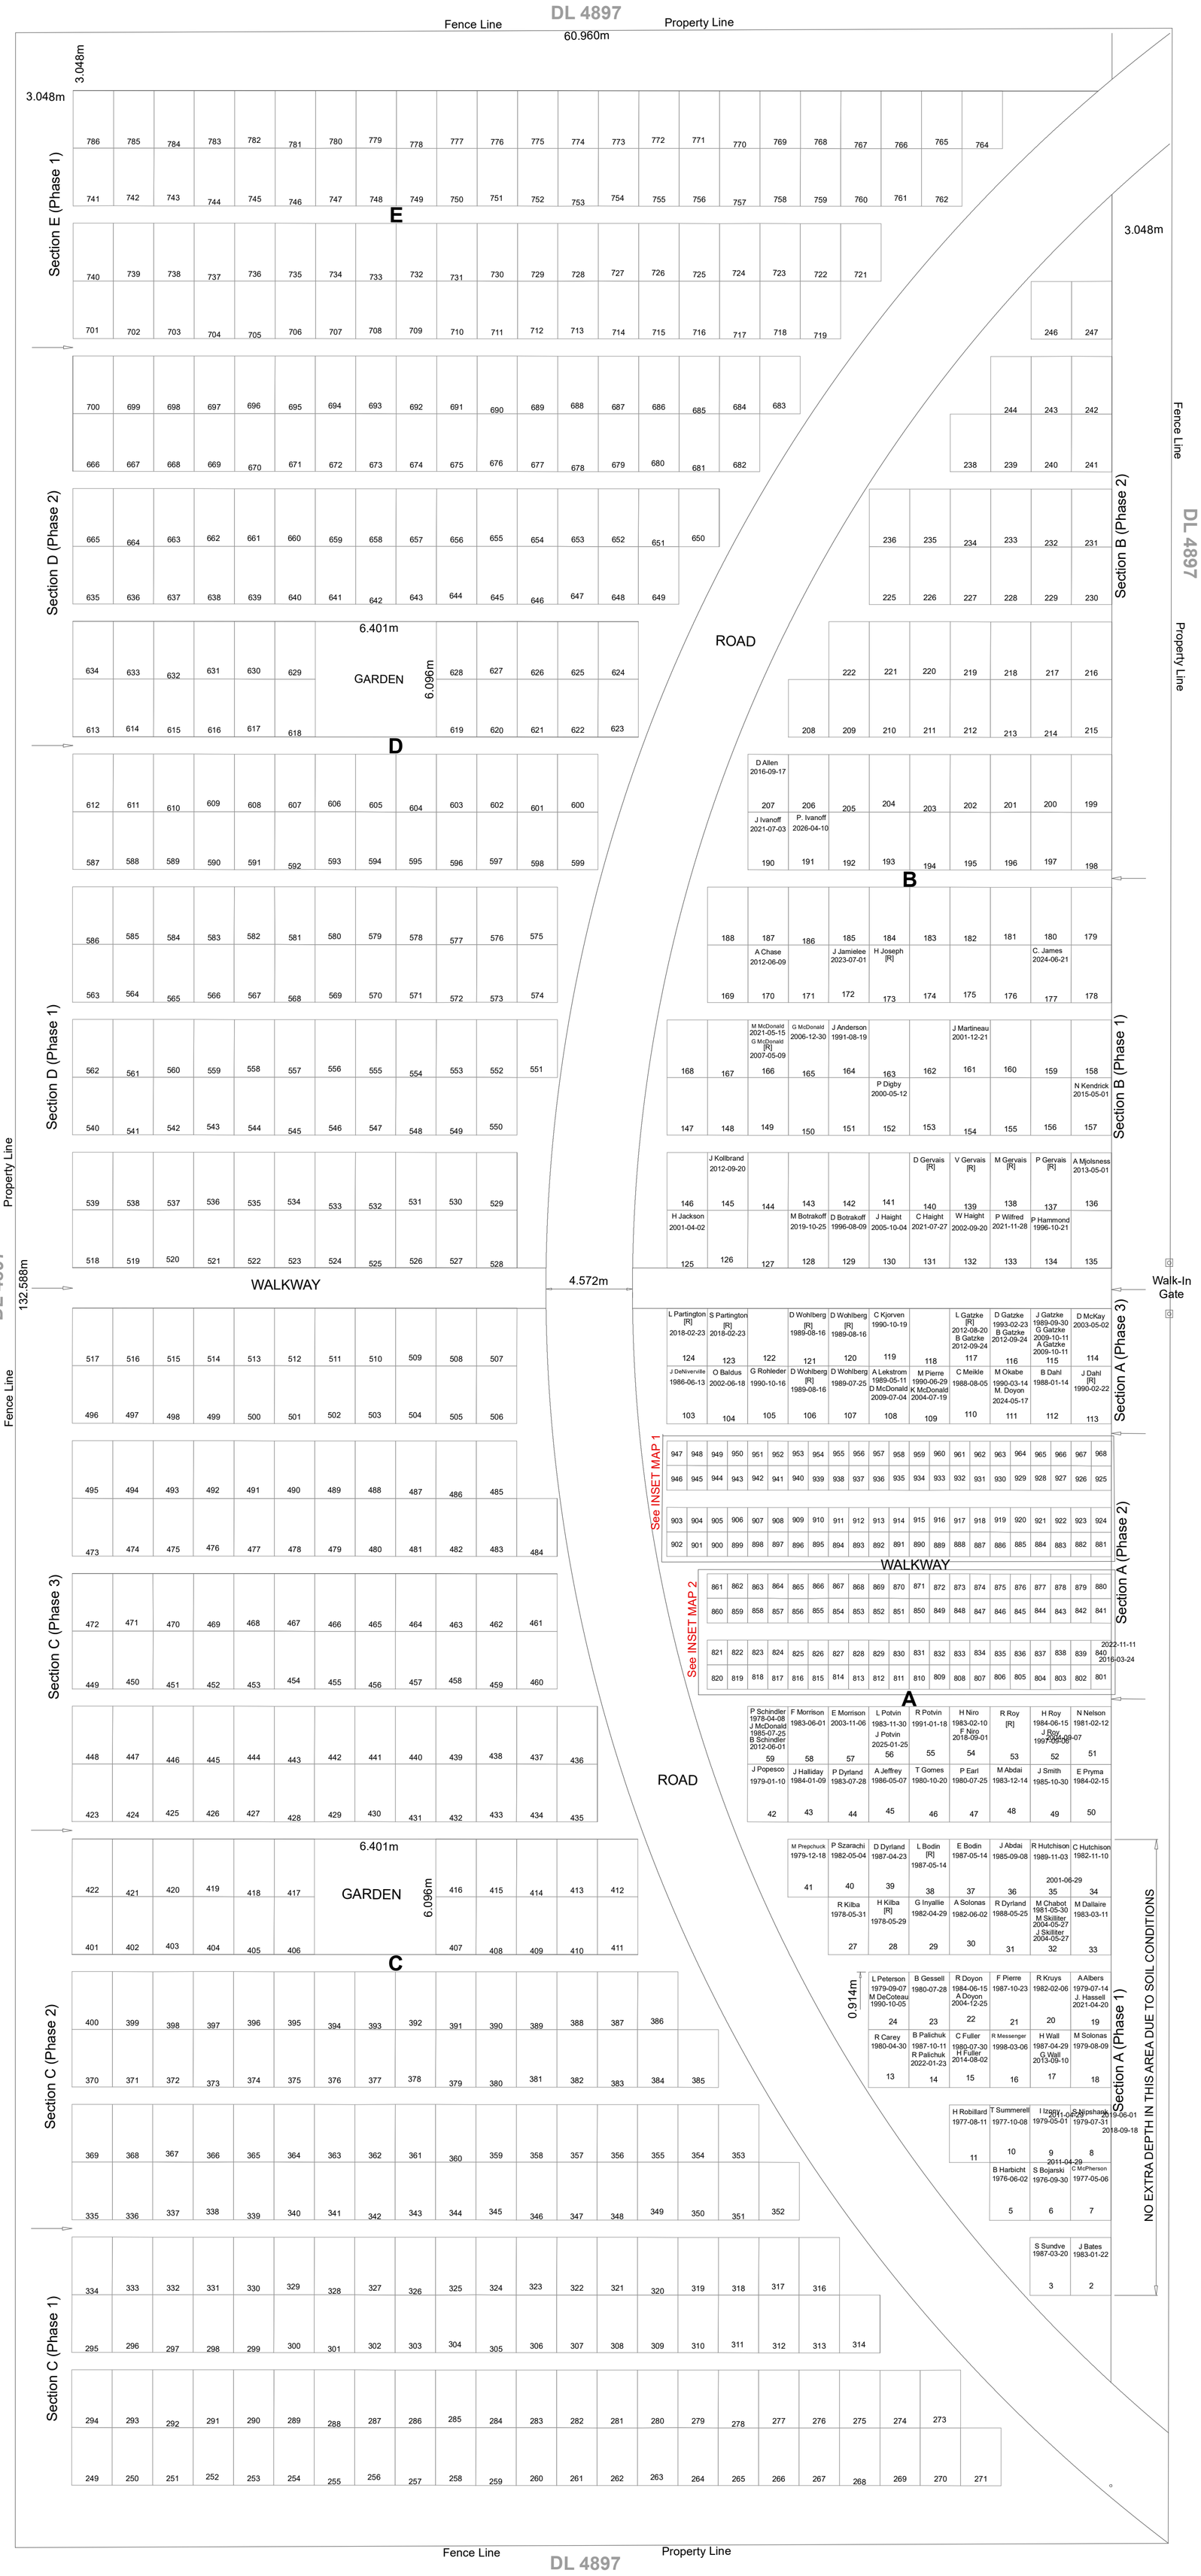

INSET MAP 1

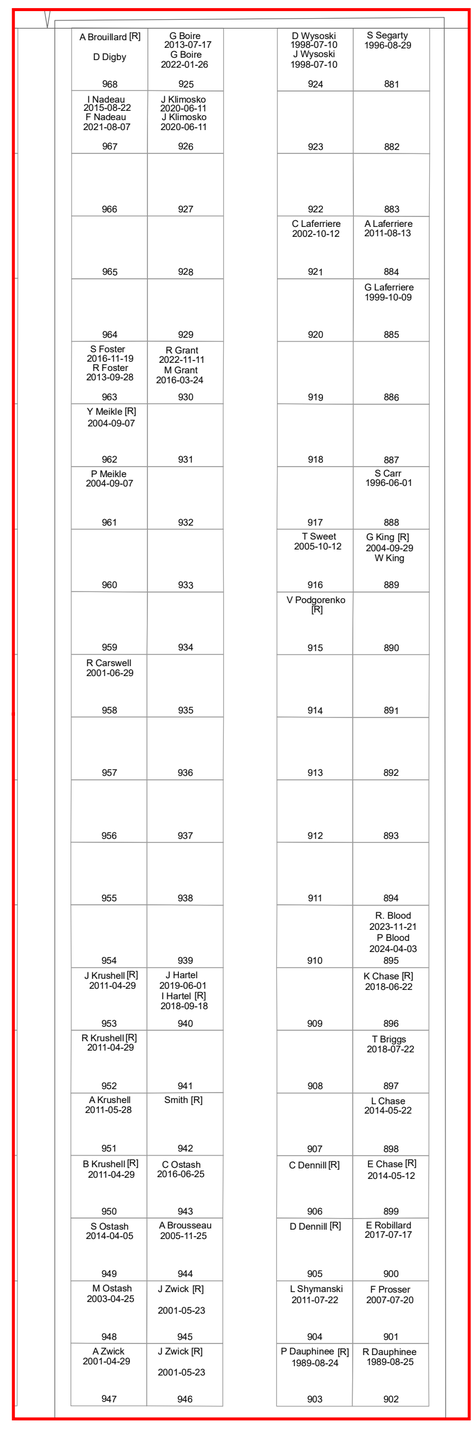

INSET MAP 2

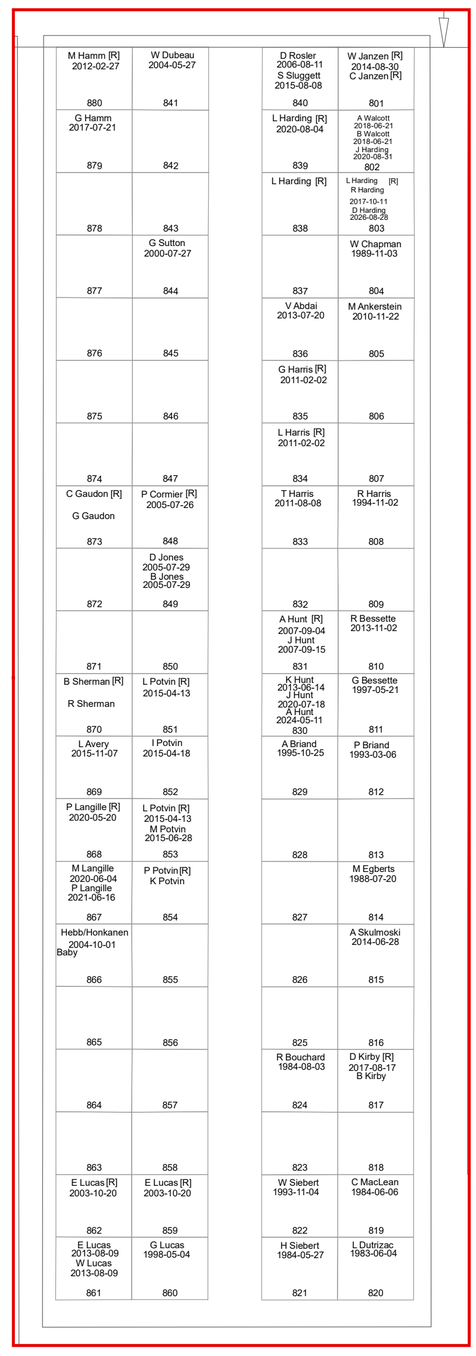

Albers Projection
NAD 83
View Rotation 52.3 degrees
Inset Map Scale = 1:75

DISTRICT OF MACKENZIE
ENGINEERING
DEPARTMENT OF PUBLIC WORKS

REGULAR GRAVE LOT SIZE
3.048m x 2.134m (10' x 7'). LOT 2 - 786.


CREMATION LOT SIZE
1.295m x 1.067m (4.25' x 3.5'). LOT 801 - 968.

ALL CORNERS OF LOT (2-188) & (801-968) INCLUSIVE ARE MARKED ON GROUND BY IRON PINS.

[R] INDICATES RESERVED PLOT.

DATE FORMAT IS - MONTH/DAY/YEAR

REGULAR GRAVE DIG SIZE

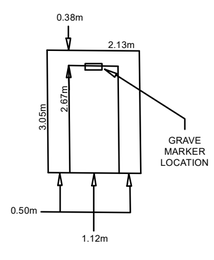

Albers Projection
NAD 83
View Rotation 322.5 degrees
Main Map Scale = 1:175
Production Date: 2024- 07-28